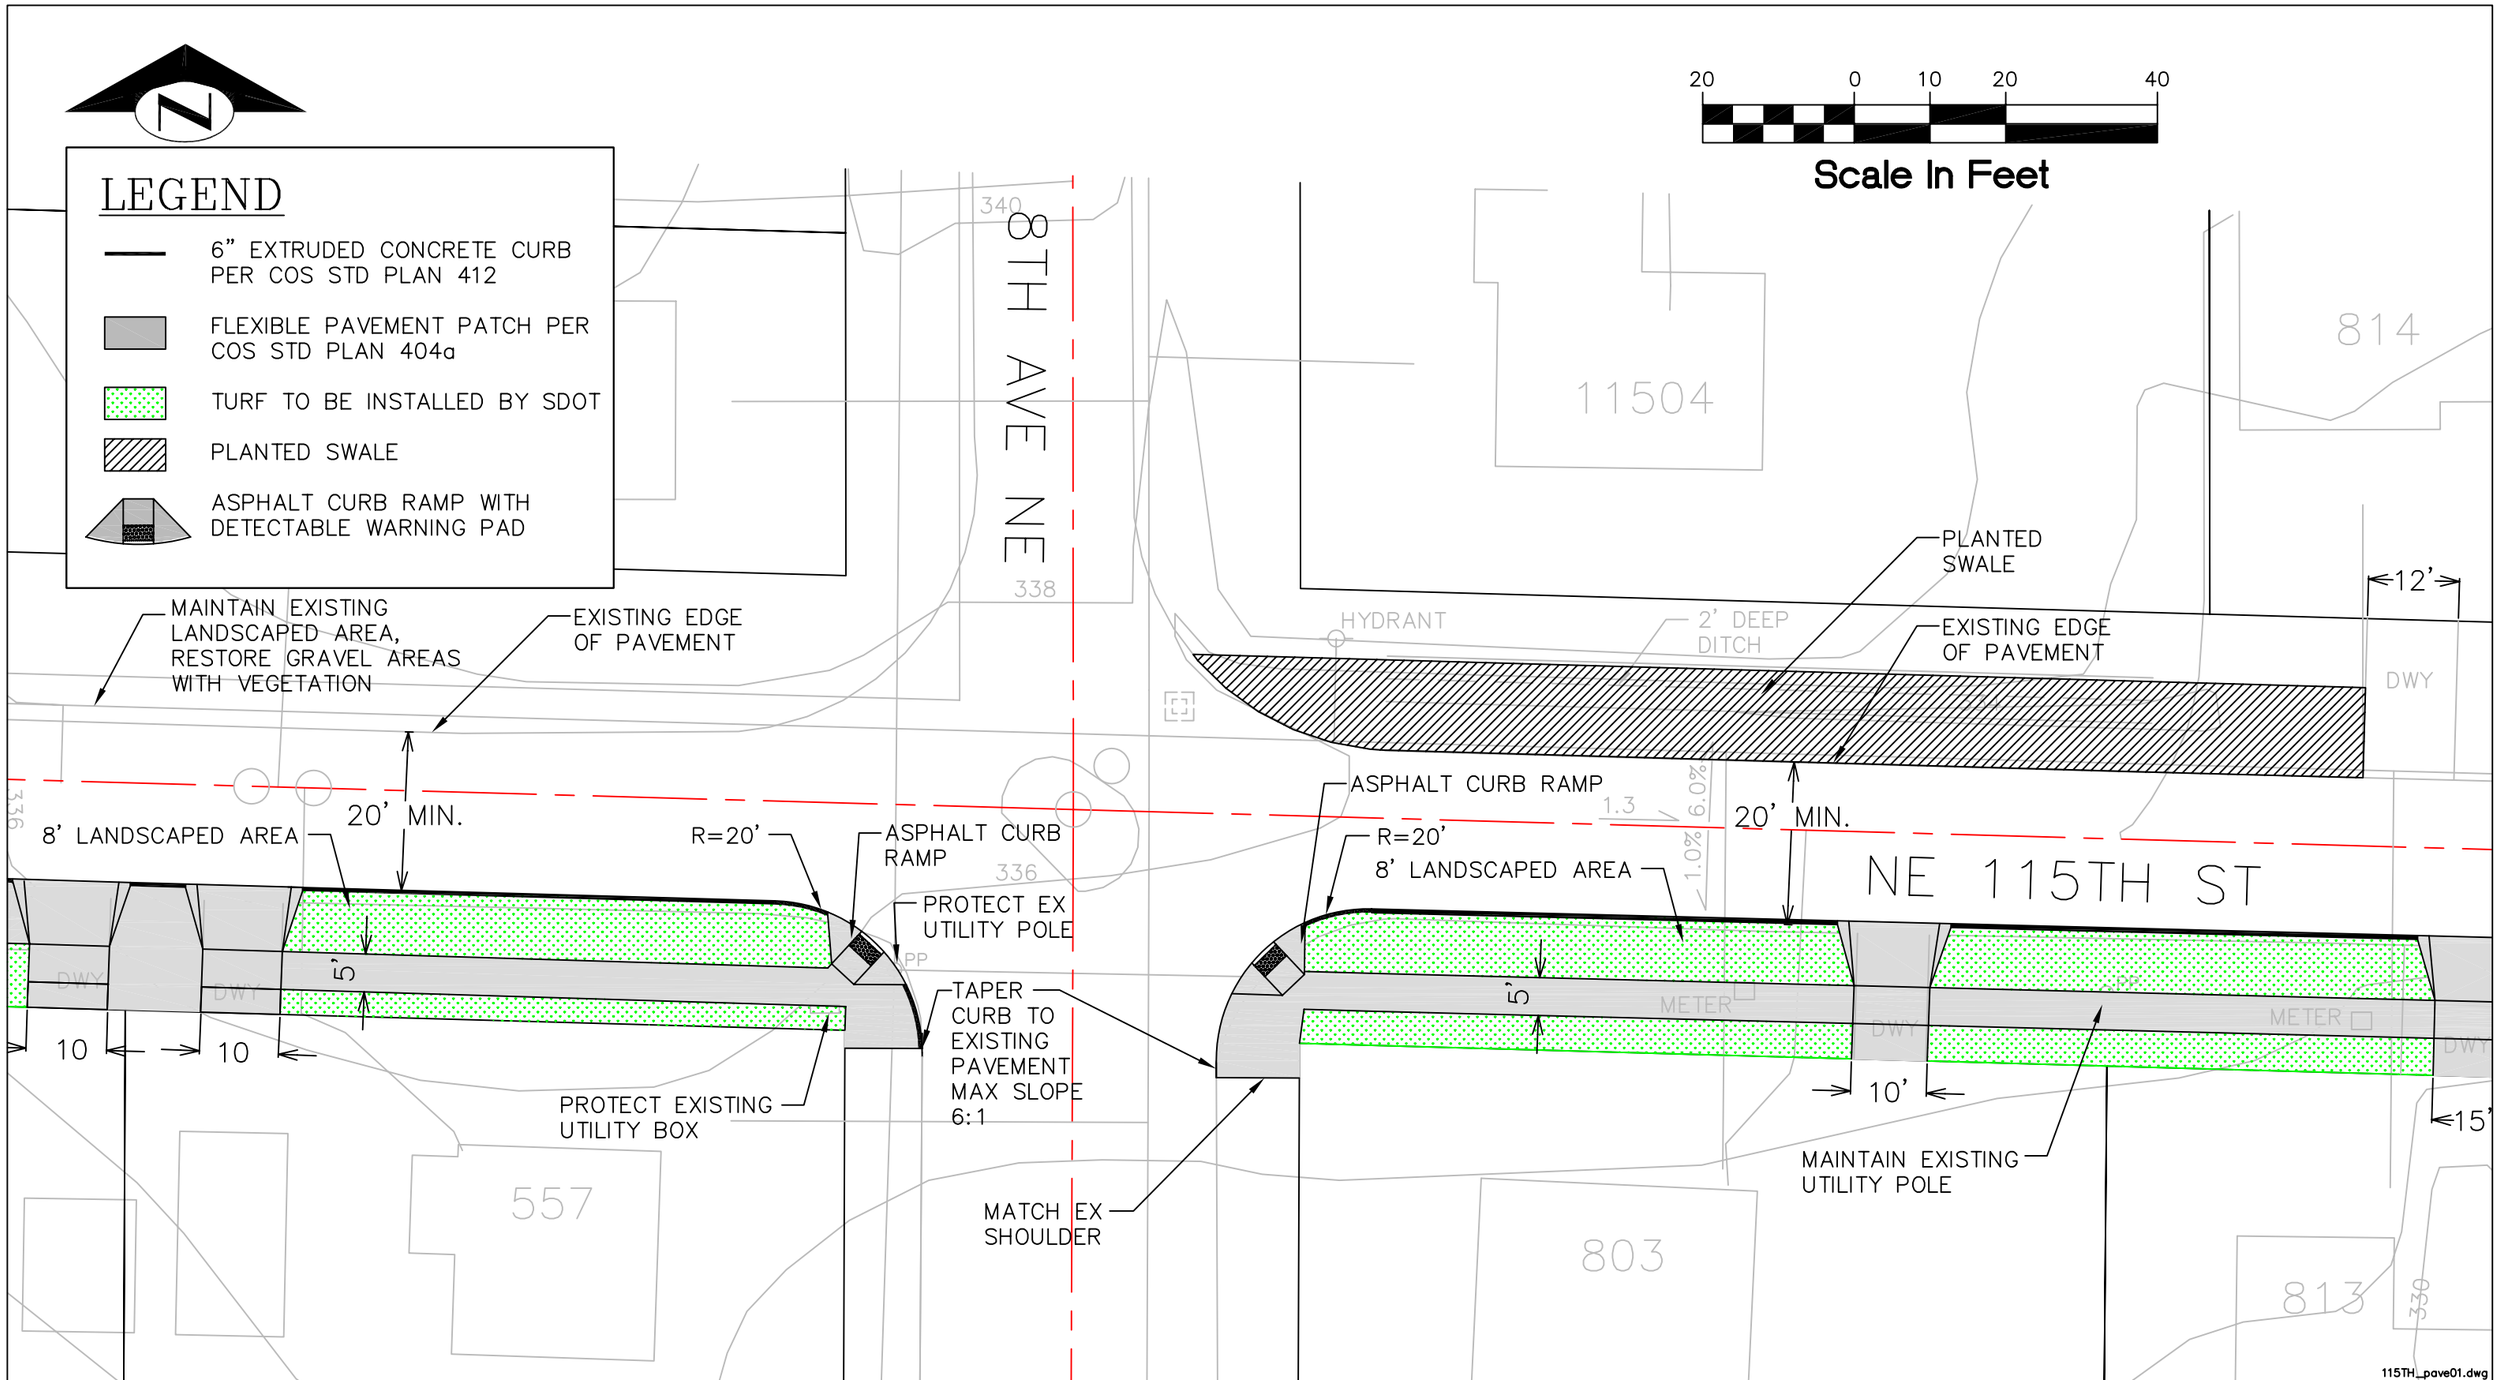

NE 115TH ST SIDEWALK AND PLANTING STRIP	SEATTLE DEPT OF TRANSPORTATION NEIGHBORHOOD STREET FUND
	DRAWN BY: KA DATE: 1/18/08 DESIGN BY: AL DATE: 1/18/08
5TH AVE NE TO ROOSEVELT AVE NE	SHT 3 OF 5